A/1 truss led1
A/2 truss led1
B/1 truss led 2
B/2 truss led 2
B/3 truss led 2
C/1 truss led 3
C/2 truss led 3
E/1 truss drop
E/2 truss drop
E/3 truss drop

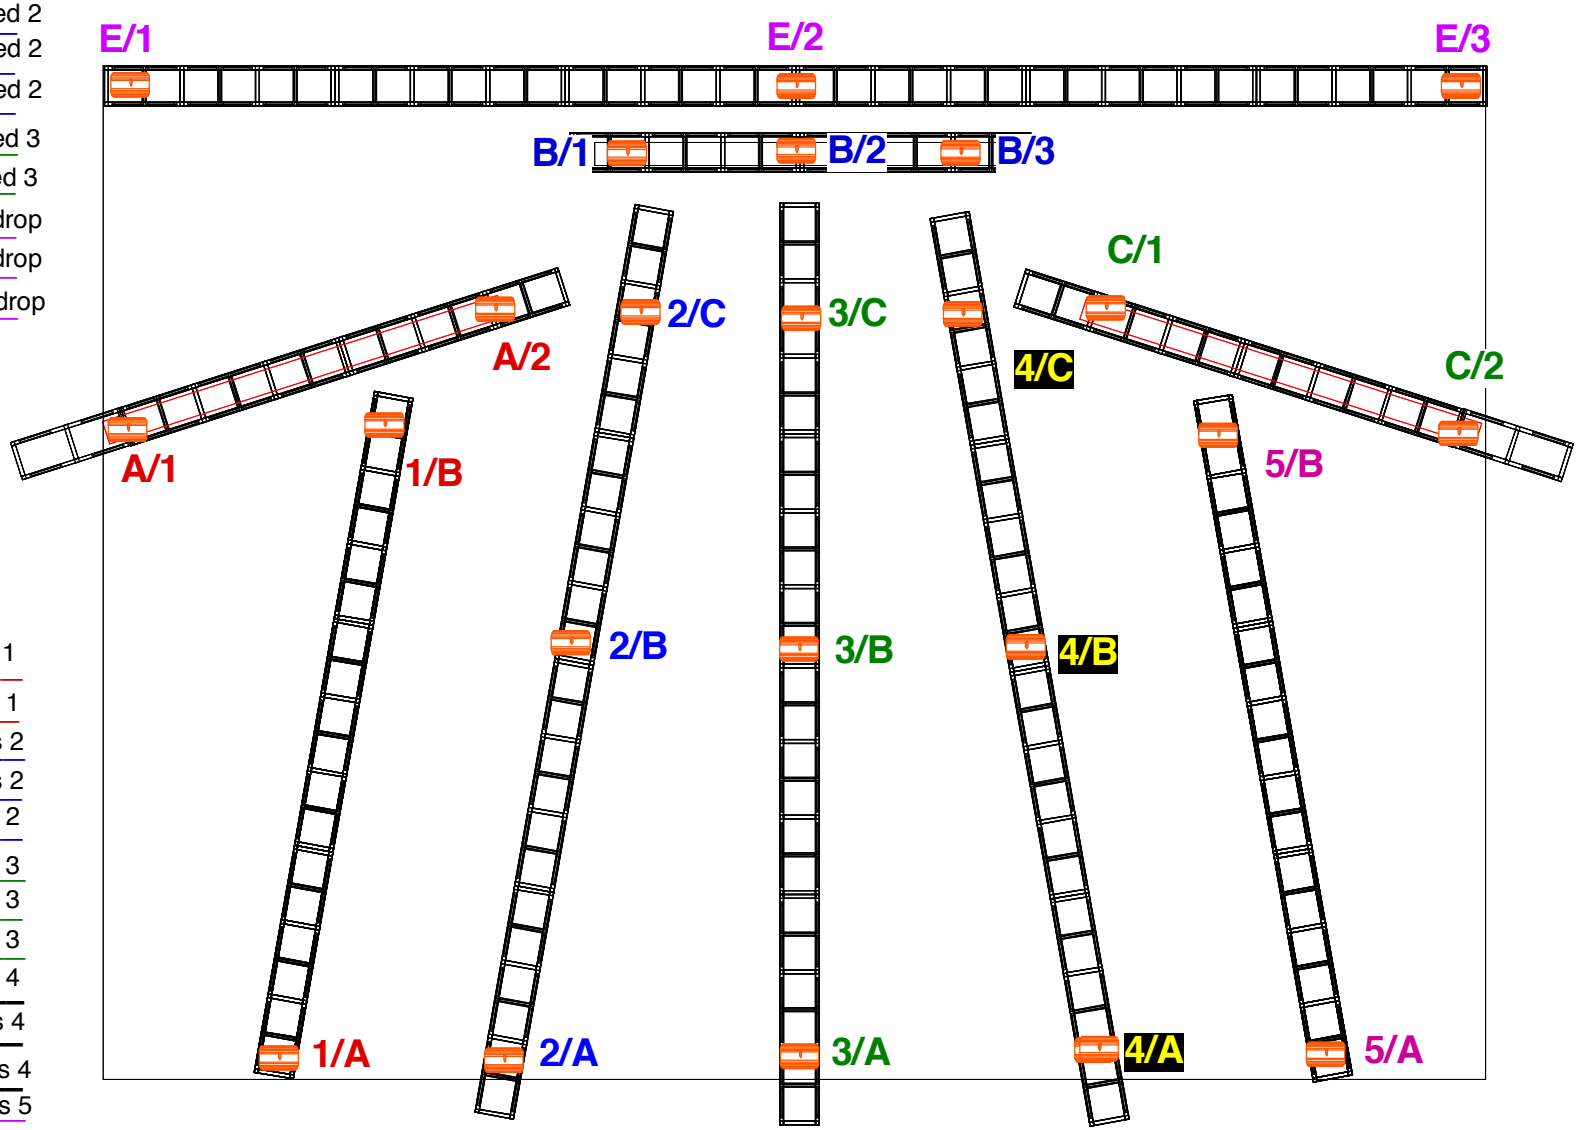


1/A truss 1
1/B truss 1
2/A truss 2
2/B truss 2
2/C truss 2
3/A truss 3
3/B truss 3
3/C truss 3
4/A truss 4
4/B truss 4
4/C truss 4
5/A truss 5
5/B truss 5

RUBEN BLADES y SEIS DEL SOLAR

# TODOS VUELVEN

ALL DESIGNS, CONSTRUCTION AND OTHER DISCLOSURES SET FORTH HEREIN ARE THE PROPERTY OF CARABALLO, AND SUCH INFORMATION IS IMPARTED TO YOU IN CONFIDENCE. BY ACCEPTING THIS INFORMATION YOU AGREE NOT TO REPRODUCE IT, TO MANUFACTURE IT, DISCLOSE IT, OR HAVE IT MANUFACTURED IN WHOLE OR IN PART WITHOUT THE WRITTEN PERMISSION OF CARABALLO. THESE DRAWINGS REPRESENT VISUAL CONCEPTS AND CONSTRUCTION GUIDELINES ONLY. THE LIGHTING DESIGNER IS UNQUALIFIED TO DETERMINE THE STRUCTURAL APPROPRIATES OF THESE DESIGNS AND WILL NOT ASSUME RESPONSIBILITY FOR IMPROPER ENGINEERING, CONSTRUCTION, HANDLING OR USE OF THIS DESIGN. ALL MATERIALS AND CONSTRUCTION MUST COMPLY WITH THE MOST STRINGENT FEDERAL AND LOCAL FIRE AND OSHA SAFETY CODES.

DESIGNER:
PROJECT MANAGER: Jorge Caraballo
DRAWN BY: JC
CONTACT: JORGE CARABALLO
SCALE:
DATE: 8/4/09

silentgeorge@aol.com
CEL 787 587 4625

TODOS VUELVEN

DRAWING NAME: